TYPE B

GROUND FLOOR
BUILT AREA= 66.50 sq.m.
COVERED VERANDAH= 23 sq.m.

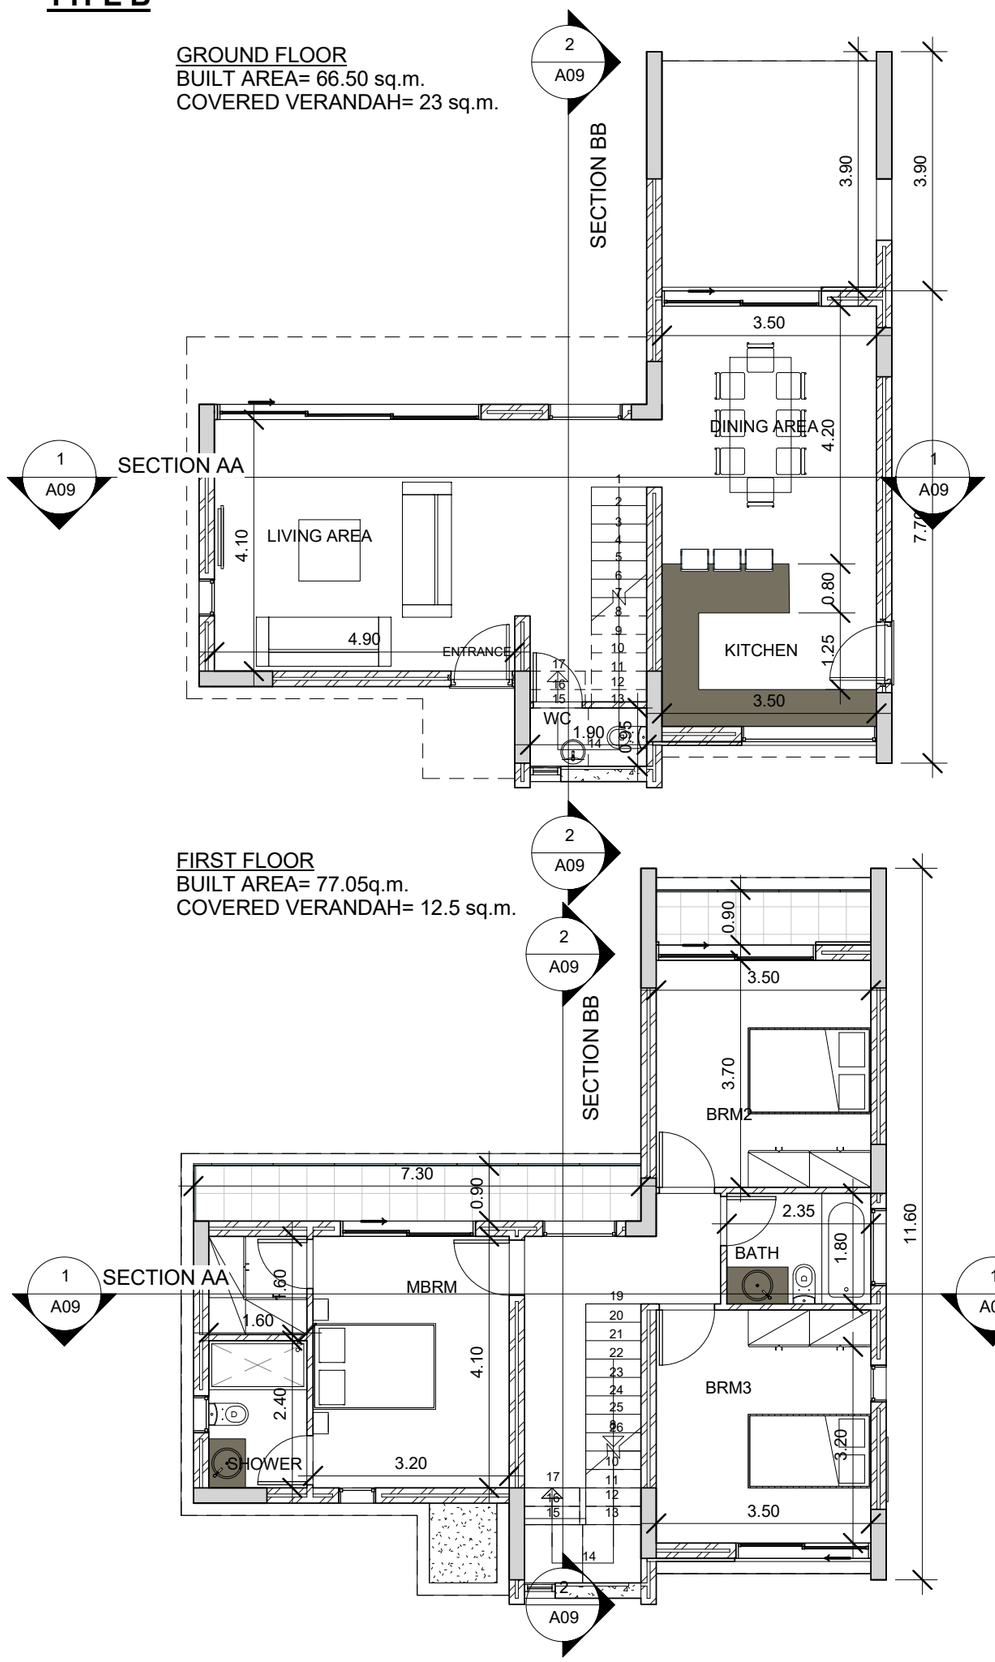

FIRST FLOOR
BUILT AREA= 77.05q.m.
COVERED VERANDAH= 12.5 sq.m.

TOTAL BUILT AREA= 157.55sq.m.
TOTAL COVERED VERANDAH=35.50 sq.m.

ROOF GARDEN
BUILT AREA= 14.00sq.m.
DECK AREA= 22 sq.m

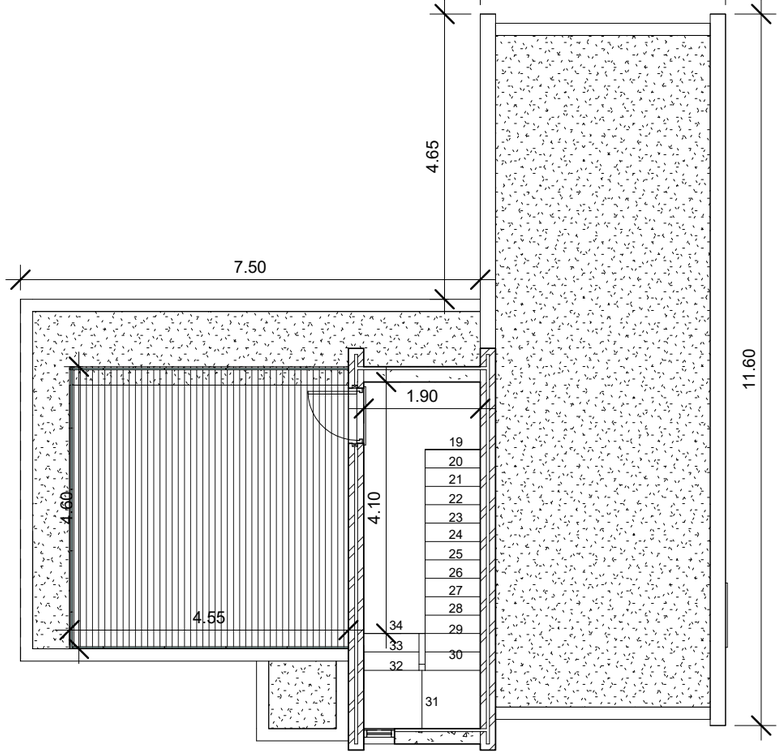

GENERAL NOTES

REV.	MODIFICATIONS	DRW	CHK	DATE

DRAWN BY	CHECKED BY	APPROVED BY	DATE
A.H.	A.I.	A.I.	09.12.2016

CLIENT
MEDOUSA DEVELOPMENT LTD

PROJECT
RESIDENTIAL DEVELOPMENT IN KONIA PLOT 5 (847)

DRAWING TITLE
PLANS

DRAWING NUMBER	REV.
06	

FOLDER NUMBER	SCALE (@A3)
AXIA-110-2014	1 : 100

antreas ioannou architects

14a, 25th March str., 8047, Paphos
P.O. Box 60792, 8107, Paphos, Cyprus
tel.: 26 221972 fax: 26 221902
email: a.x.i.architects@cytanet.com.cy

STAMP

PURPOSE

TYPE B

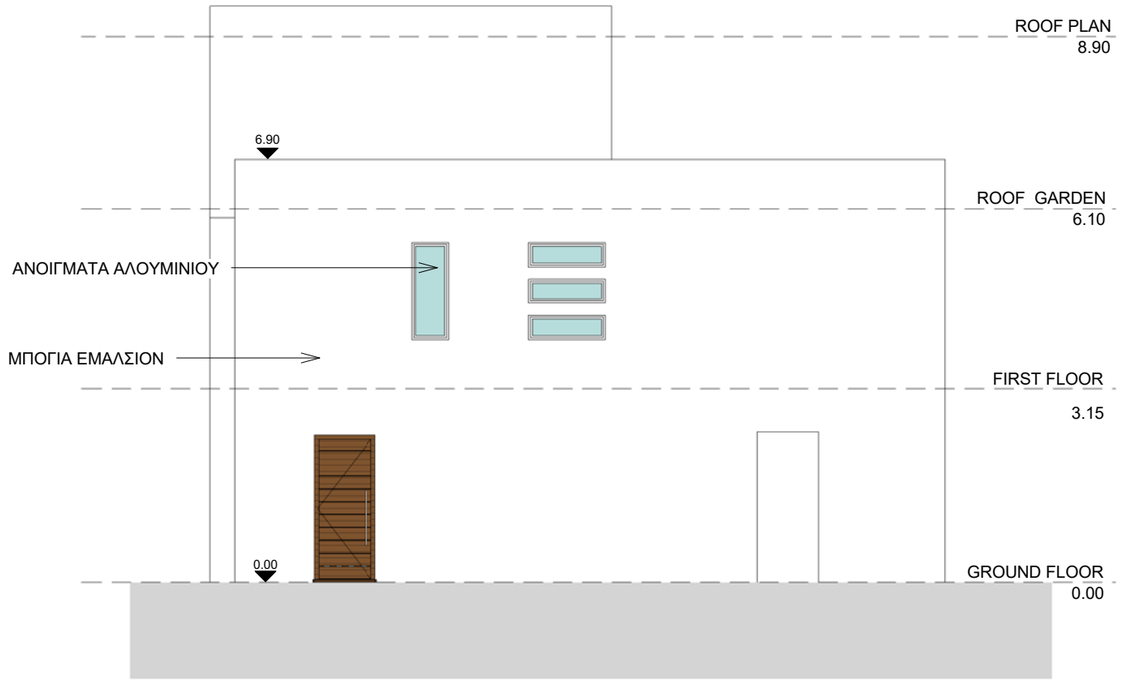

EAST ELEVATION

NORTH ELEVATION

GENERAL NOTES

REV.	MODIFICATIONS	DRW	CHK	DATE

DRAWN BY	CHECKED BY	APPROVED BY	DATE
A.H.	A.I.	A.I.	09.12.2016

CLIENT

MEDOUSA DEVELOPMENT LTD

PROJECT

RESIDENTIAL DEVELOPMENT IN KONIA PLOT 5 (847)

DRAWING TITLE

ELEVATIONS

DRAWING NUMBER	REV.
A07	

FOLDER NUMBER	SCALE (@A3)
AXIA-110-2014	1 : 100

antreas ioannou architects

14a, 25th March str., 8047, Paphos
P.O. Box 60792, 8107, Paphos, Cyprus
tel.: 26 221972 fax: 26 221902
email: a.x.i.architects@cytanet.com.cy

STAMP

PURPOSE

TYPE B

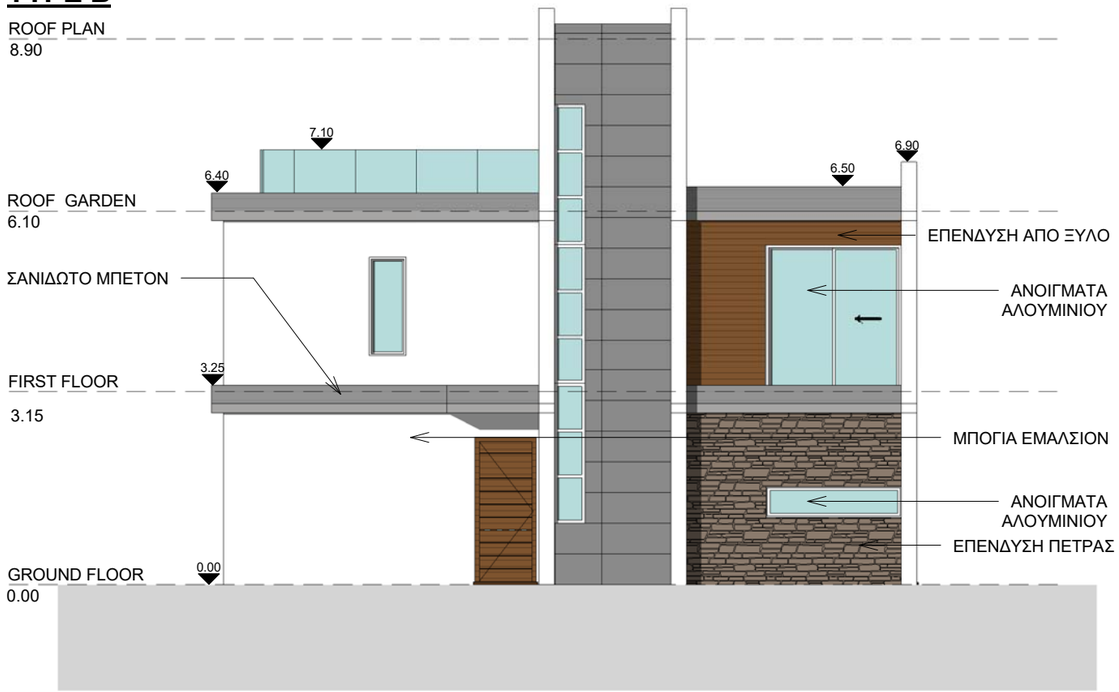

SOUTH ELEVATION

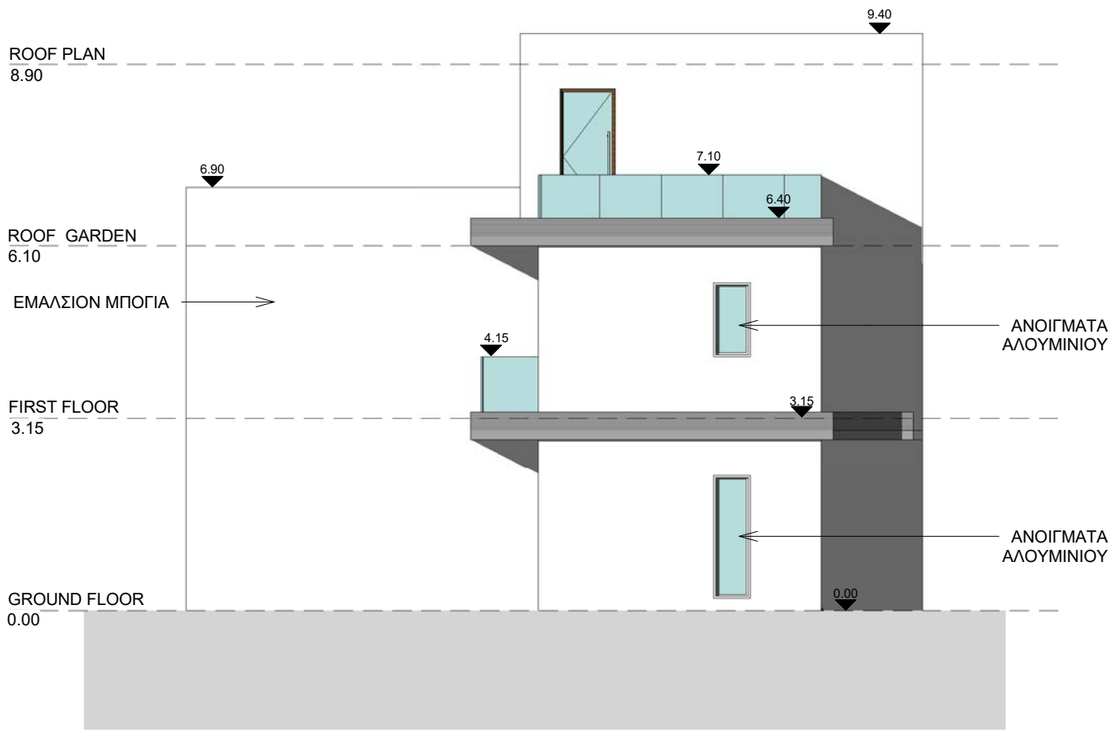

WEST ELEVATION

GENERAL NOTES

REV.	MODIFICATIONS	DRW	CHK	DATE

DRAWN BY	CHECKED BY	APPROVED BY	DATE
A.H.	A.I.	A.I.	09.12.2016

CLIENT

MEDOUSA DEVELOPMENT LTD

PROJECT

RESIDENTIAL DEVELOPMENT IN KONIA PLOT 5 (847)

DRAWING TITLE

ELEVATIONS

DRAWING NUMBER	REV.
A08	

FOLDER NUMBER	SCALE (@A3)
AXIA-110-2014	1 : 100

antreas ioannou architects

14a, 25th March str., 8047, Paphos
P.O. Box 60792, 8107, Paphos, Cyprus
tel.: 26 221972 fax: 26 221902
email: a.x.i.architects@cytanet.com.cy

STAMP

PURPOSE

TYPE B

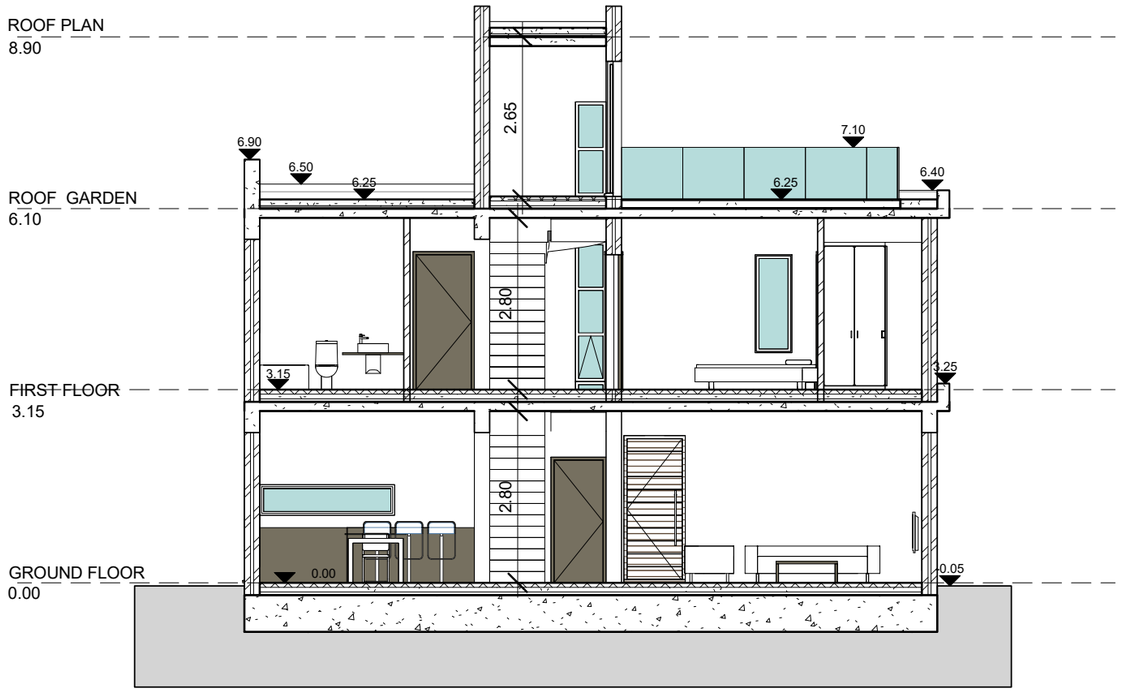

SECTION A-A'

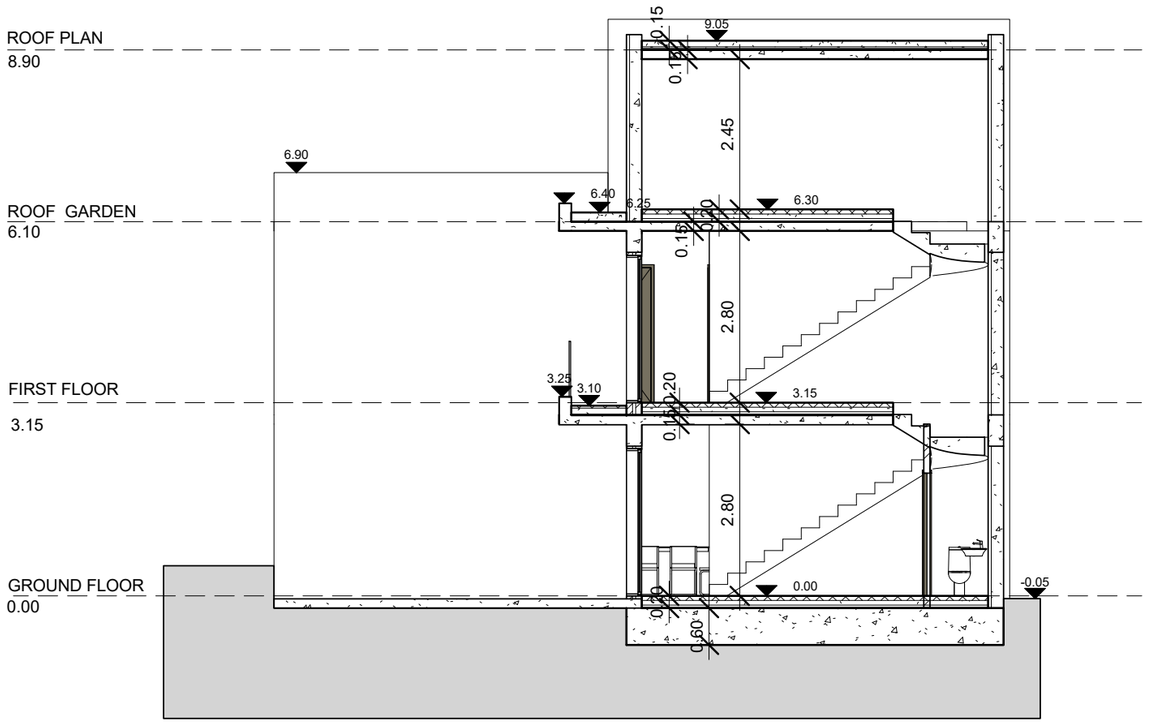

SECTION B-B'

GENERAL NOTES

REV.	MODIFICATIONS	DRW	CHK	DATE

DRAWN BY	CHECKED BY	APPROVED BY	DATE
A.H.	A.I.	A.I.	09.12.2016

CLIENT

MEDOUSA DEVELOPMENT LTD

PROJECT

RESIDENTIAL DEVELOPMENT IN KONIA PLOT 5 (847)

DRAWING TITLE

SECTIONS

DRAWING NUMBER	REV.
A09	

FOLDER NUMBER	SCALE (@A3)
AXIA-110-2014	1 : 100

antreas ioannou architects

14a, 25th March str., 8047, Paphos
P.O. Box 60792, 8107, Paphos, Cyprus
tel.: 26 221972 fax: 26 221902
email: a.x.i.architects@cytanet.com.cy

STAMP

PURPOSE